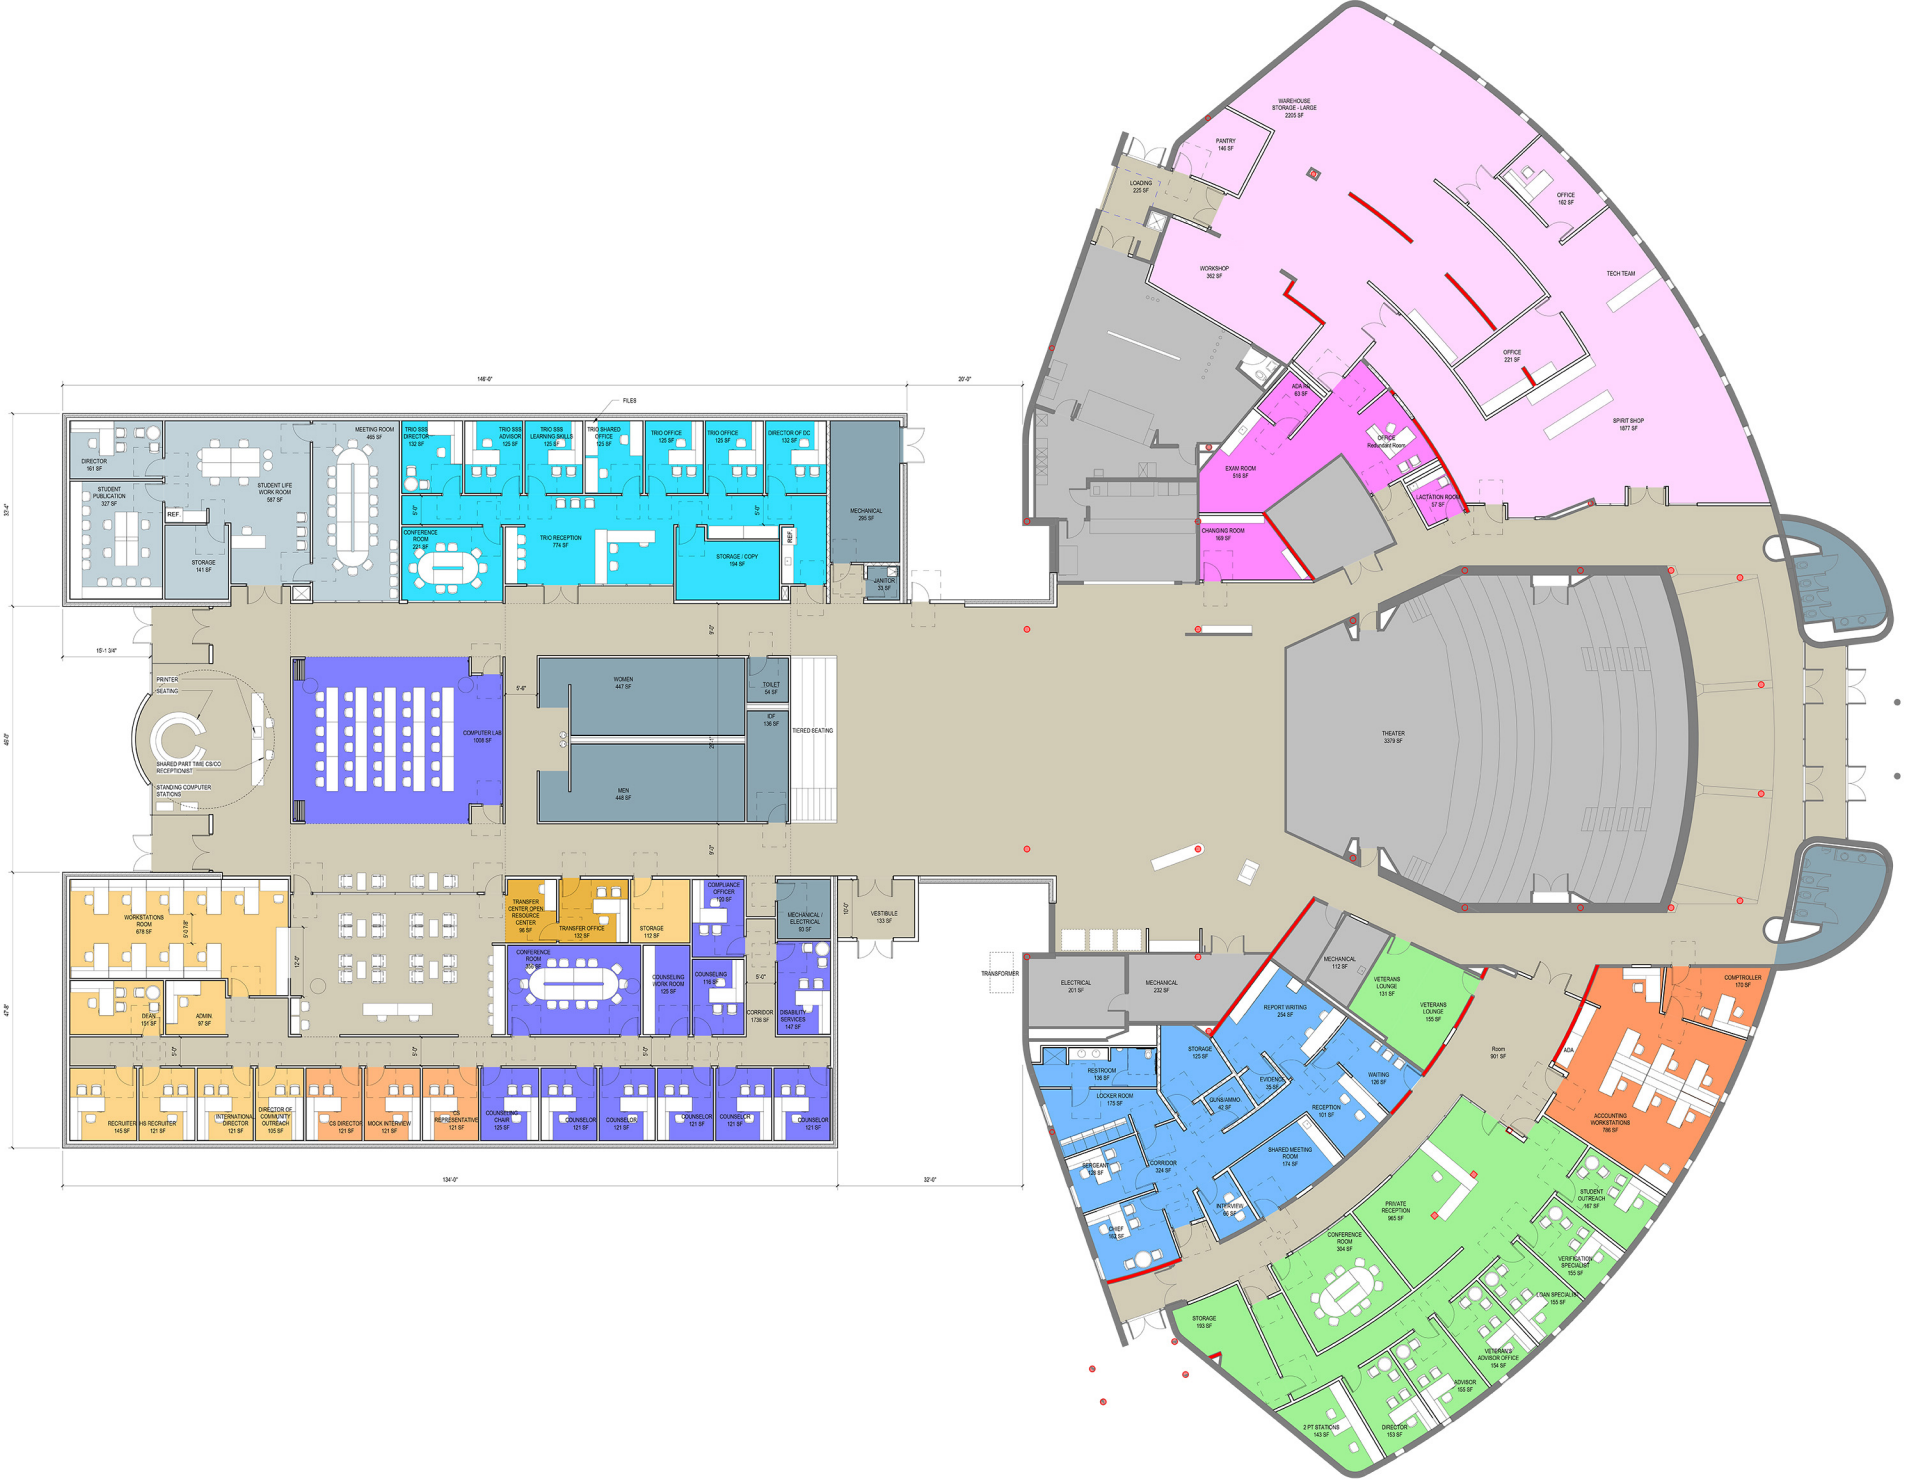

148'-0"
20'-0"
FILES
DIRECTOR 161 SF
STUDENT PUBLICATION 327 SF
REF.
STORAGE 141 SF
STUDENT LIFE WORK ROOM 567 SF
MEETING ROOM 465 SF
TRIO SSS DIRECTOR 132 SF
TRIO SSS ADVISOR 125 SF
TRIO SSS LEARNING SKILLS 125 SF
TRIO SHARED OFFICE 125 SF
TRIO OFFICE 125 SF
TRIO OFFICE 125 SF
DIRECTOR OF DC 132 SF
CONFERENCE ROOM 221 SF
TRIO RECEPTION 774 SF
STORAGE / COPY 194 SF
REF.
MECHANICAL 295 SF
JANITOR 33 SF
15'-1 3/4"
PRINTER
SEATING
SHARED PART TIME CS/CO RECEPTIONIST
STANDING COMPUTER STATIONS
COMPUTER LAB 1006 SF
WOMEN 447 SF
MEN 448 SF
TOILET 54 SF
IDF 136 SF
TIERED SEATING
WORKSTATIONS ROOM 678 SF
DEAN 151 SF
ADMIN 97 SF
TRANSFER CENTER OPEN RESOURCE CENTER 96 SF
TRANSFER OFFICE 132 SF
STORAGE 112 SF
COMPLIANCE OFFICER 100 SF
MECHANICAL / ELECTRICAL 93 SF
VESTIBULE 133 SF
CONFERENCE ROOM 370 SF
COUNSELING WORK ROOM 125 SF
COUNSELING 118 SF
CORRIDOR 1736 SF
DISABILITY SERVICES 147 SF
RECRUITER HS RECRUITER 145 SF
INTERNATIONAL DIRECTOR 121 SF
DIRECTOR OF COMMUNITY OUTREACH 105 SF
CS DIRECTOR 121 SF
MOCK INTERVIEW 121 SF
CS REPRESENTATIVE 121 SF
COUNSELING CHAIR 125 SF
COUNSELOR 121 SF
COUNSELOR 121 SF
COUNSELOR 121 SF
COUNSELOR 121 SF
COUNSELOR 121 SF
134'-0"
32'-0"
TRANSFORMER
WAREHOUSE STORAGE - LARGE 2225 SF
PANTRY 146 SF
LOADING 225 SF
WORKSHOP 362 SF
OFFICE 162 SF
TECH TEAM
OFFICE 221 SF
SPIRIT SHOP 1877 SF
ADA 63 SF
OFFICE Redundant Room
EXAM ROOM 516 SF
LACTATION ROOM 57 SF
CHANGING ROOM 169 SF
THEATER 3379 SF
ELECTRICAL 201 SF
MECHANICAL 232 SF
MECHANICAL 112 SF
VETERANS LOUNGE 131 SF
VETERANS LOUNGE 155 SF
REPORT WRITING 254 SF
STORAGE 125 SF
RESTROOM 136 SF
LOCKER ROOM 175 SF
EVIDENCE 35 SF
GUNS/AMMO 42 SF
WAITING 126 SF
RECEPTION 101 SF
SHARED MEETING ROOM 174 SF
SERGEANT 126 SF
CORRIDOR 324 SF
INTERVIEW 86 SF
CHIEF 163 SF
Room 901 SF
ADA
COMPTROLLER 170 SF
ACCOUNTING WORKSTATIONS 786 SF
STUDENT OUTREACH 167 SF
PRIVATE RECEPTION 965 SF
CONFERENCE ROOM 304 SF
VERIFICATION SPECIALIST 155 SF
LOAN SPECIALIST 155 SF
STORAGE 193 SF
VETERAN'S ADVISOR OFFICE 154 SF
ADVISOR 155 SF
2 PT STATIONS 143 SF
DIRECTOR 153 SF